



Beam - Column Connection      1:10

The connection for the 24m beam, transverse beam and main column is provided, however the layout of the connection is identical for every beam to column connection.

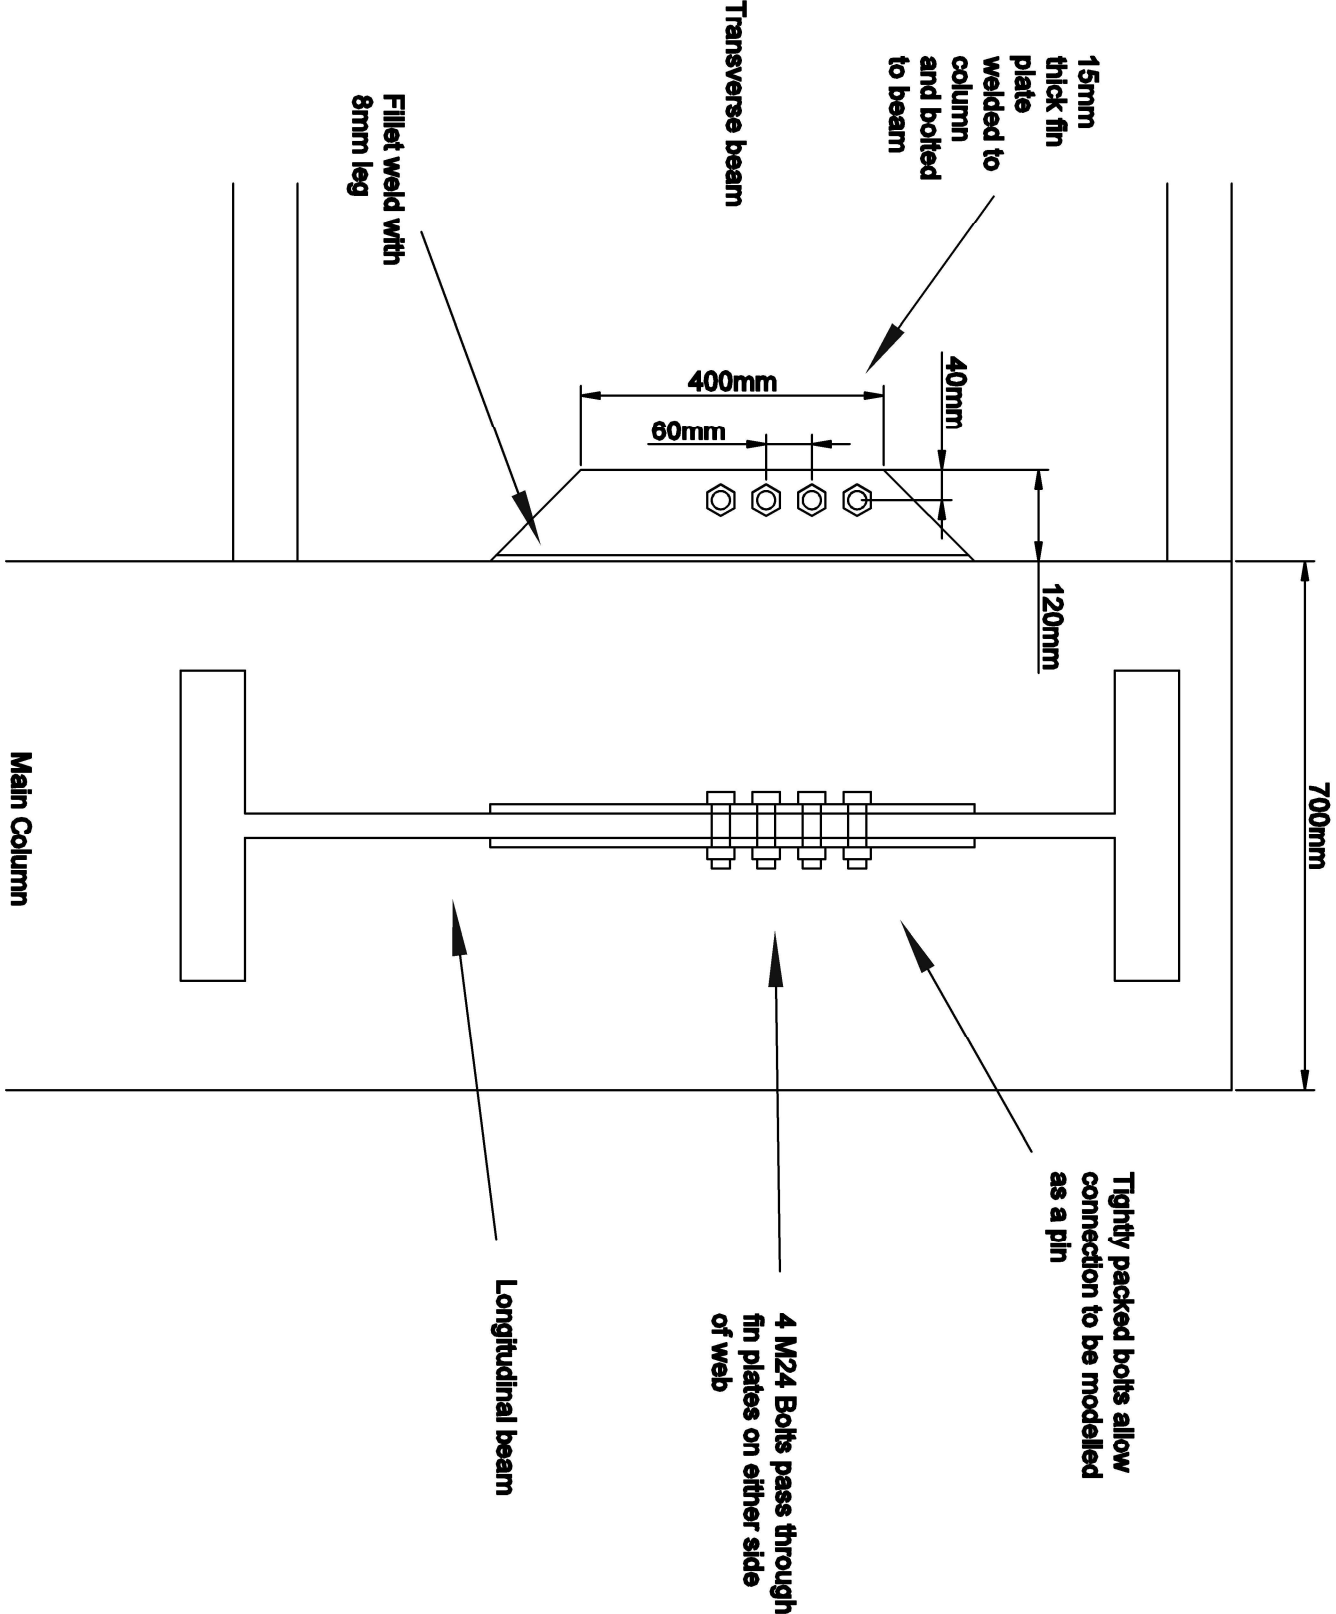

Gusset Plate Truss Connections      1:10

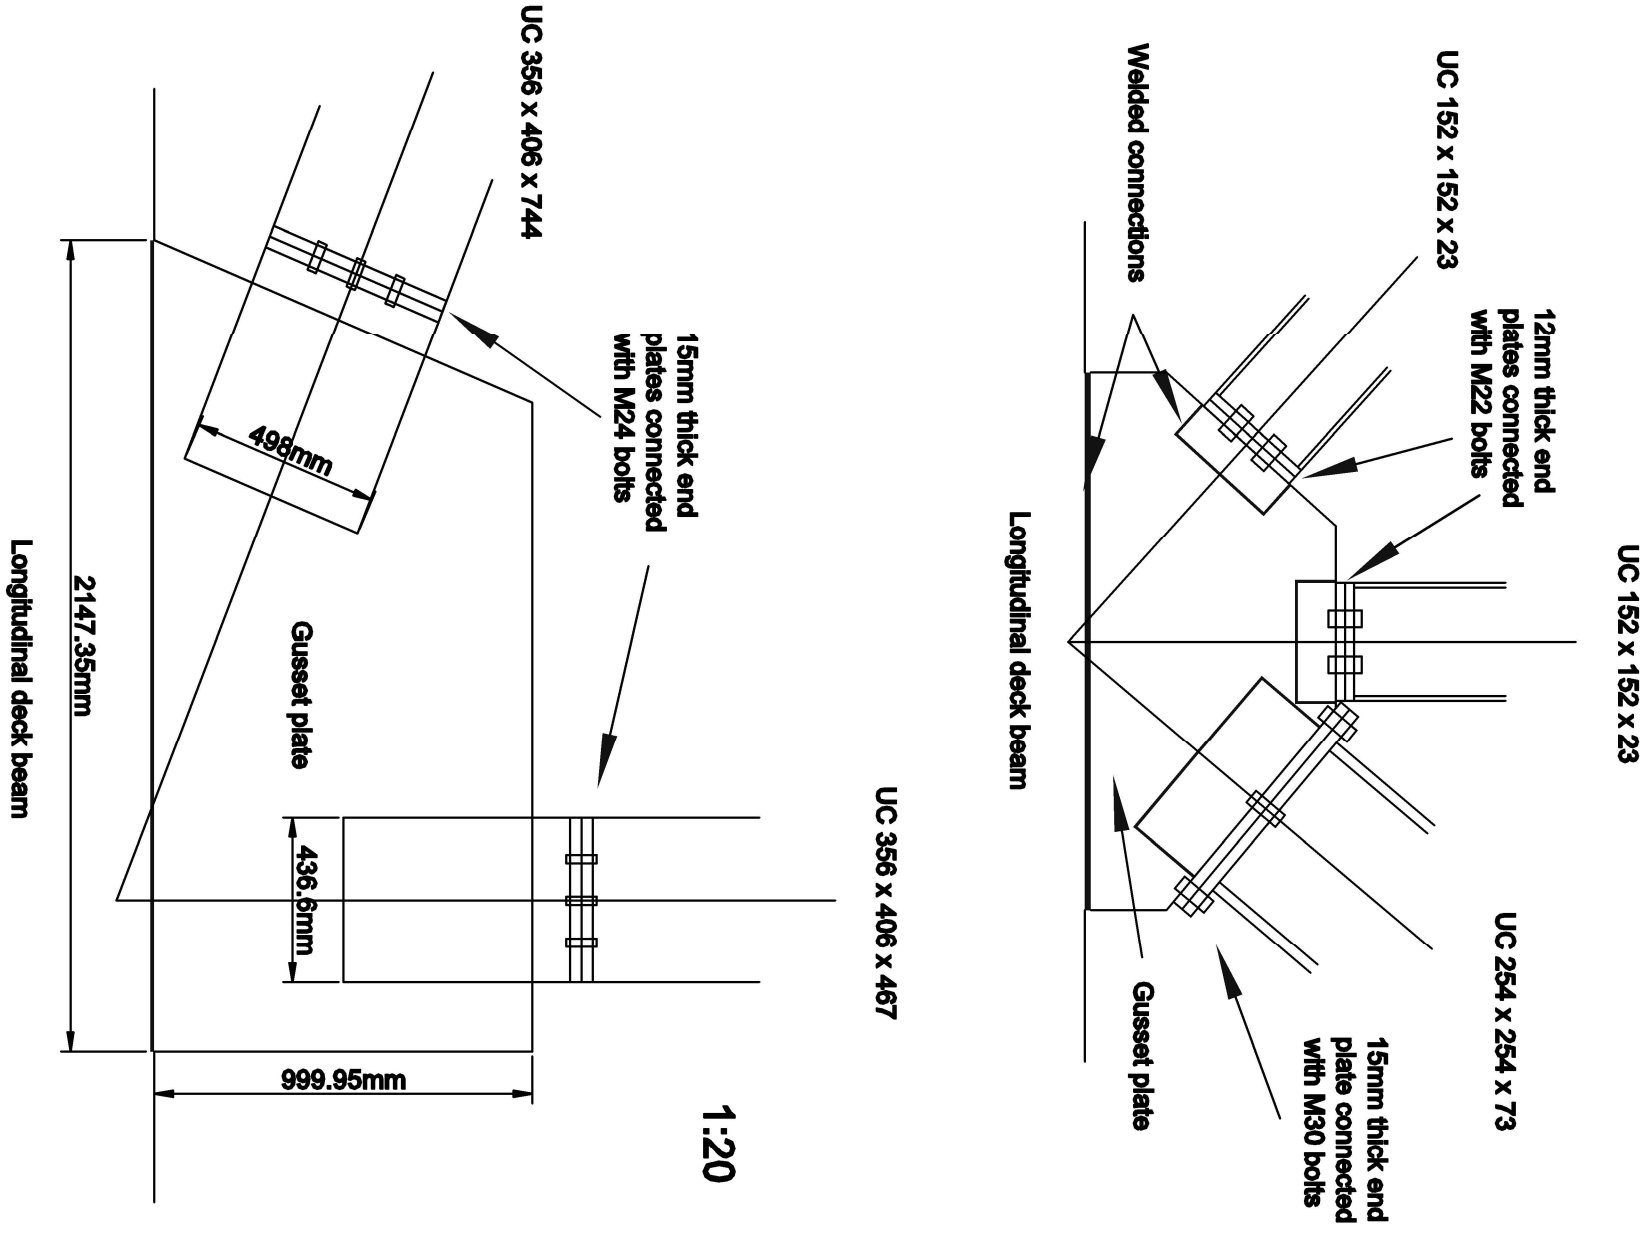

See calculations for further details